
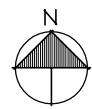


Called
North

Sketch Plans: Roof Plan



A-1

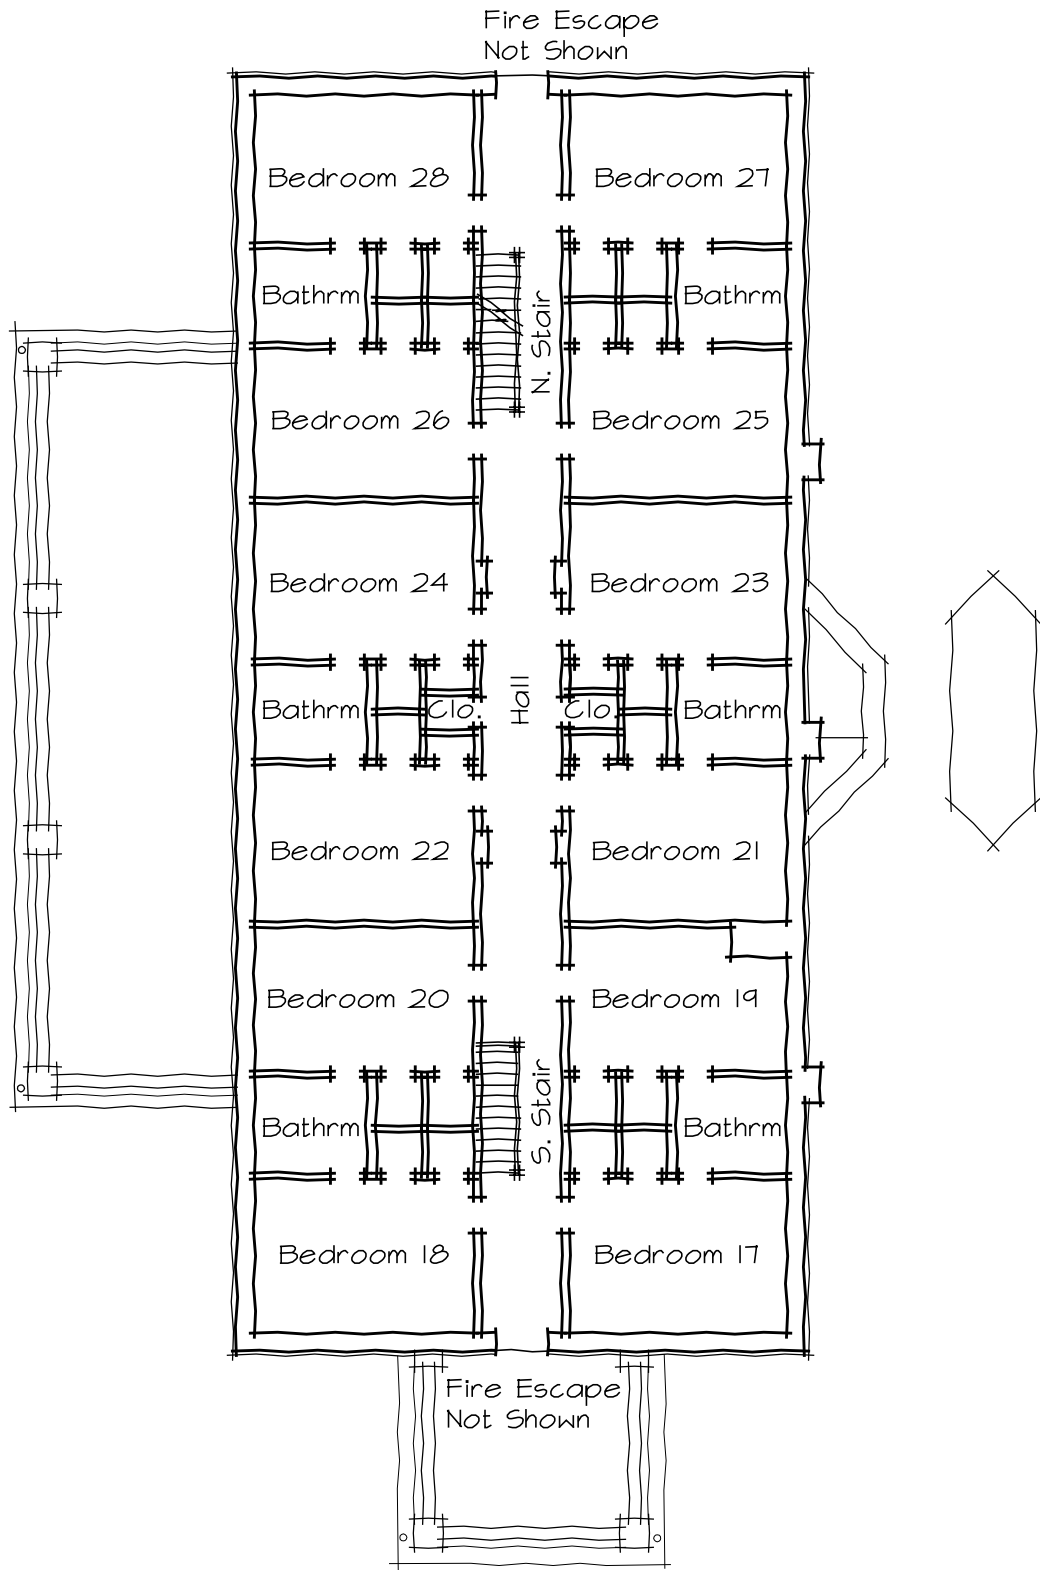

Called
North

Sketch Plans: Third Floor Plan



A-2

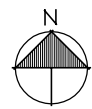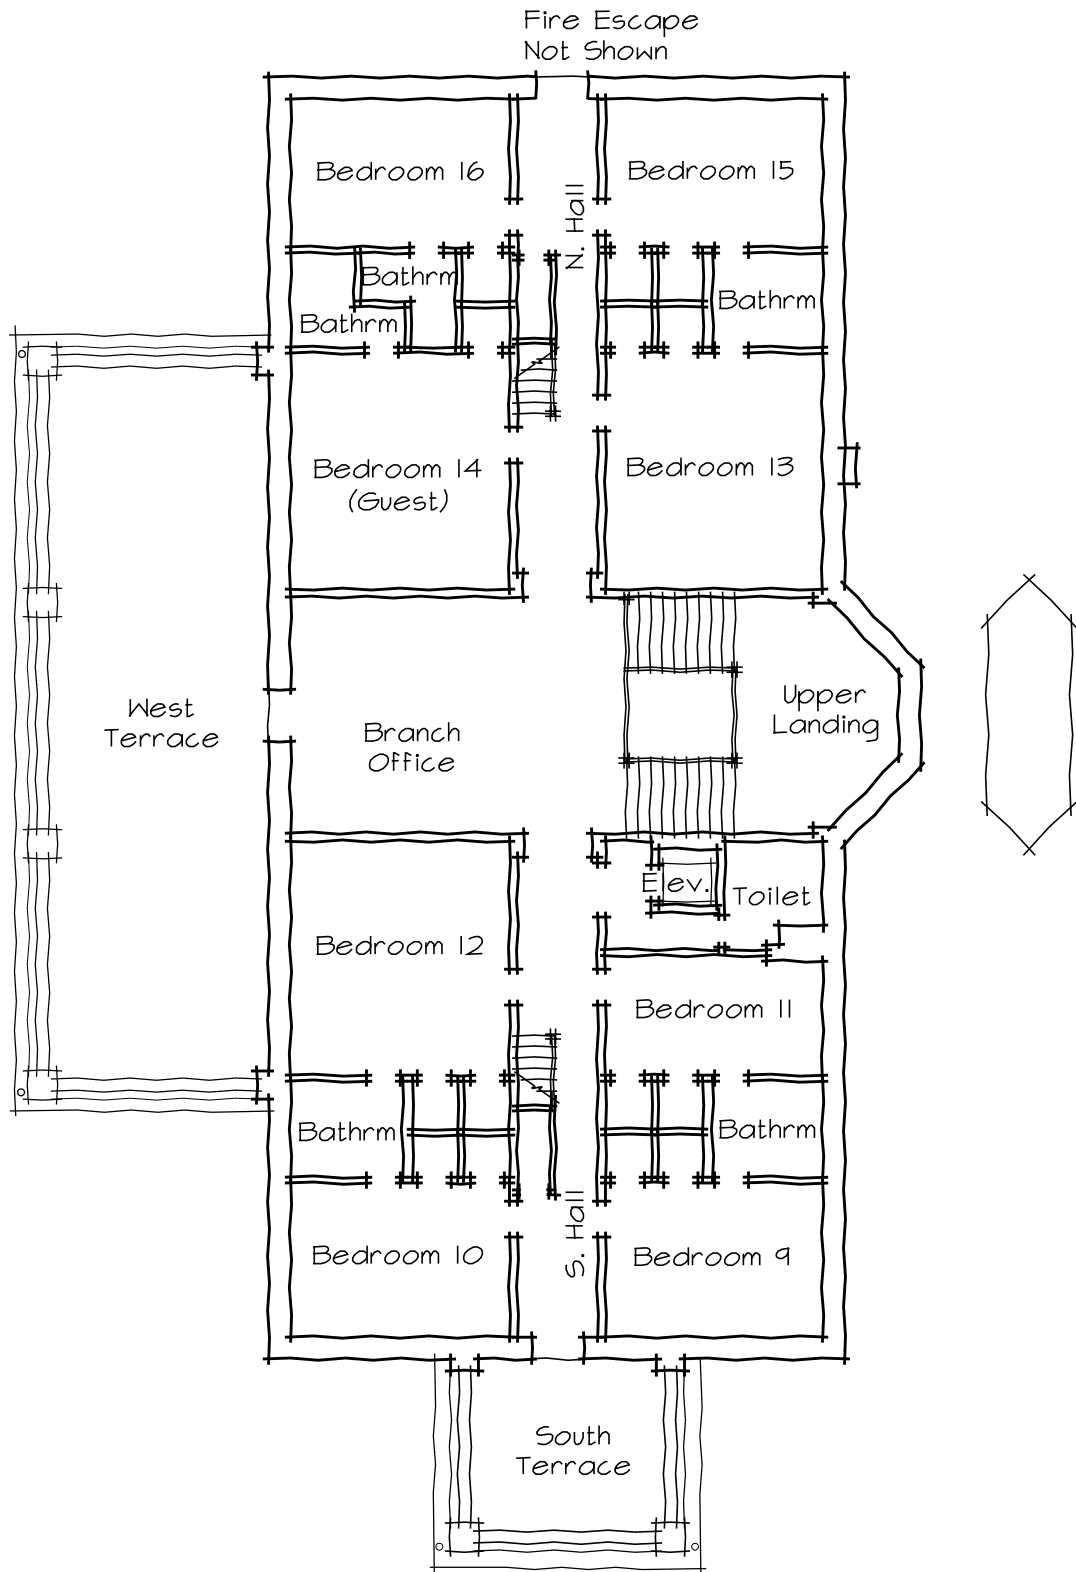

Called
North

Sketch Plans: Second Floor Plan


A-3

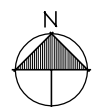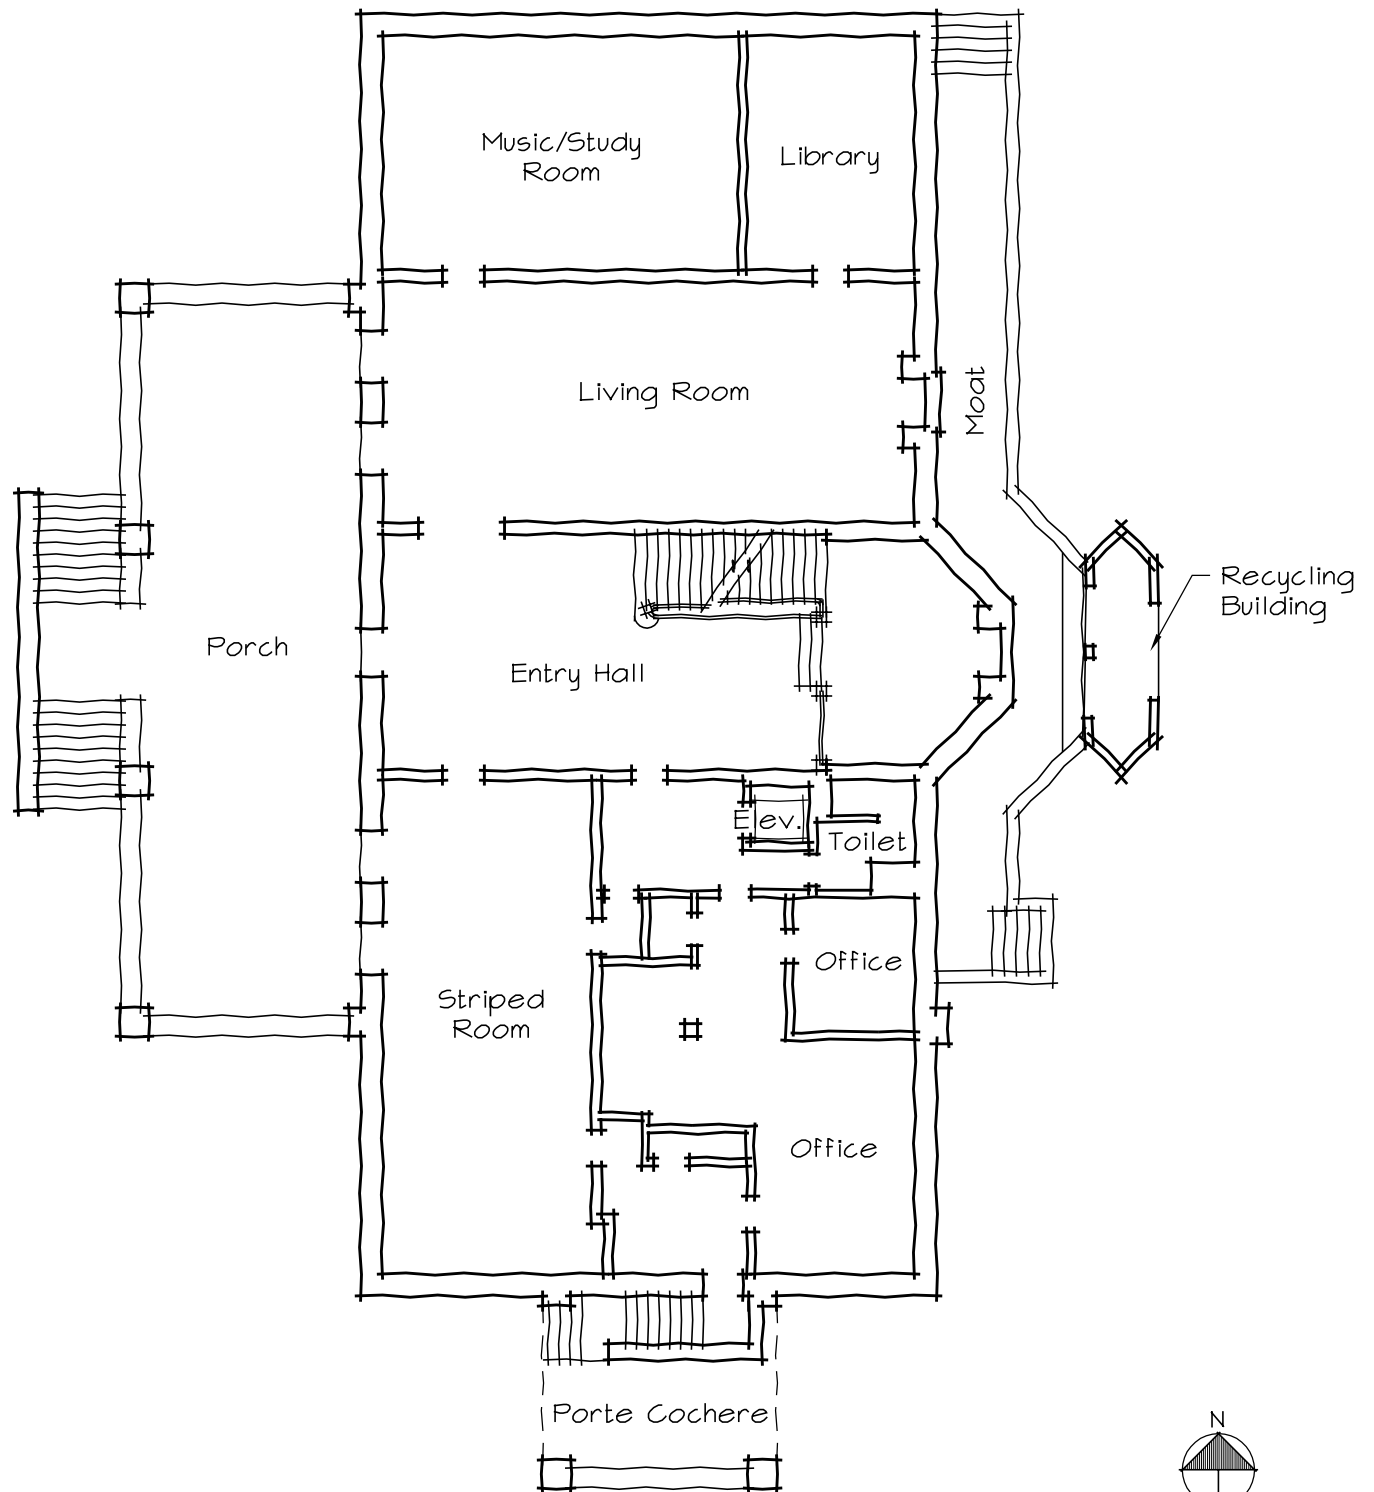

Called
North

Sketch Plans: First Floor Plan

A-4

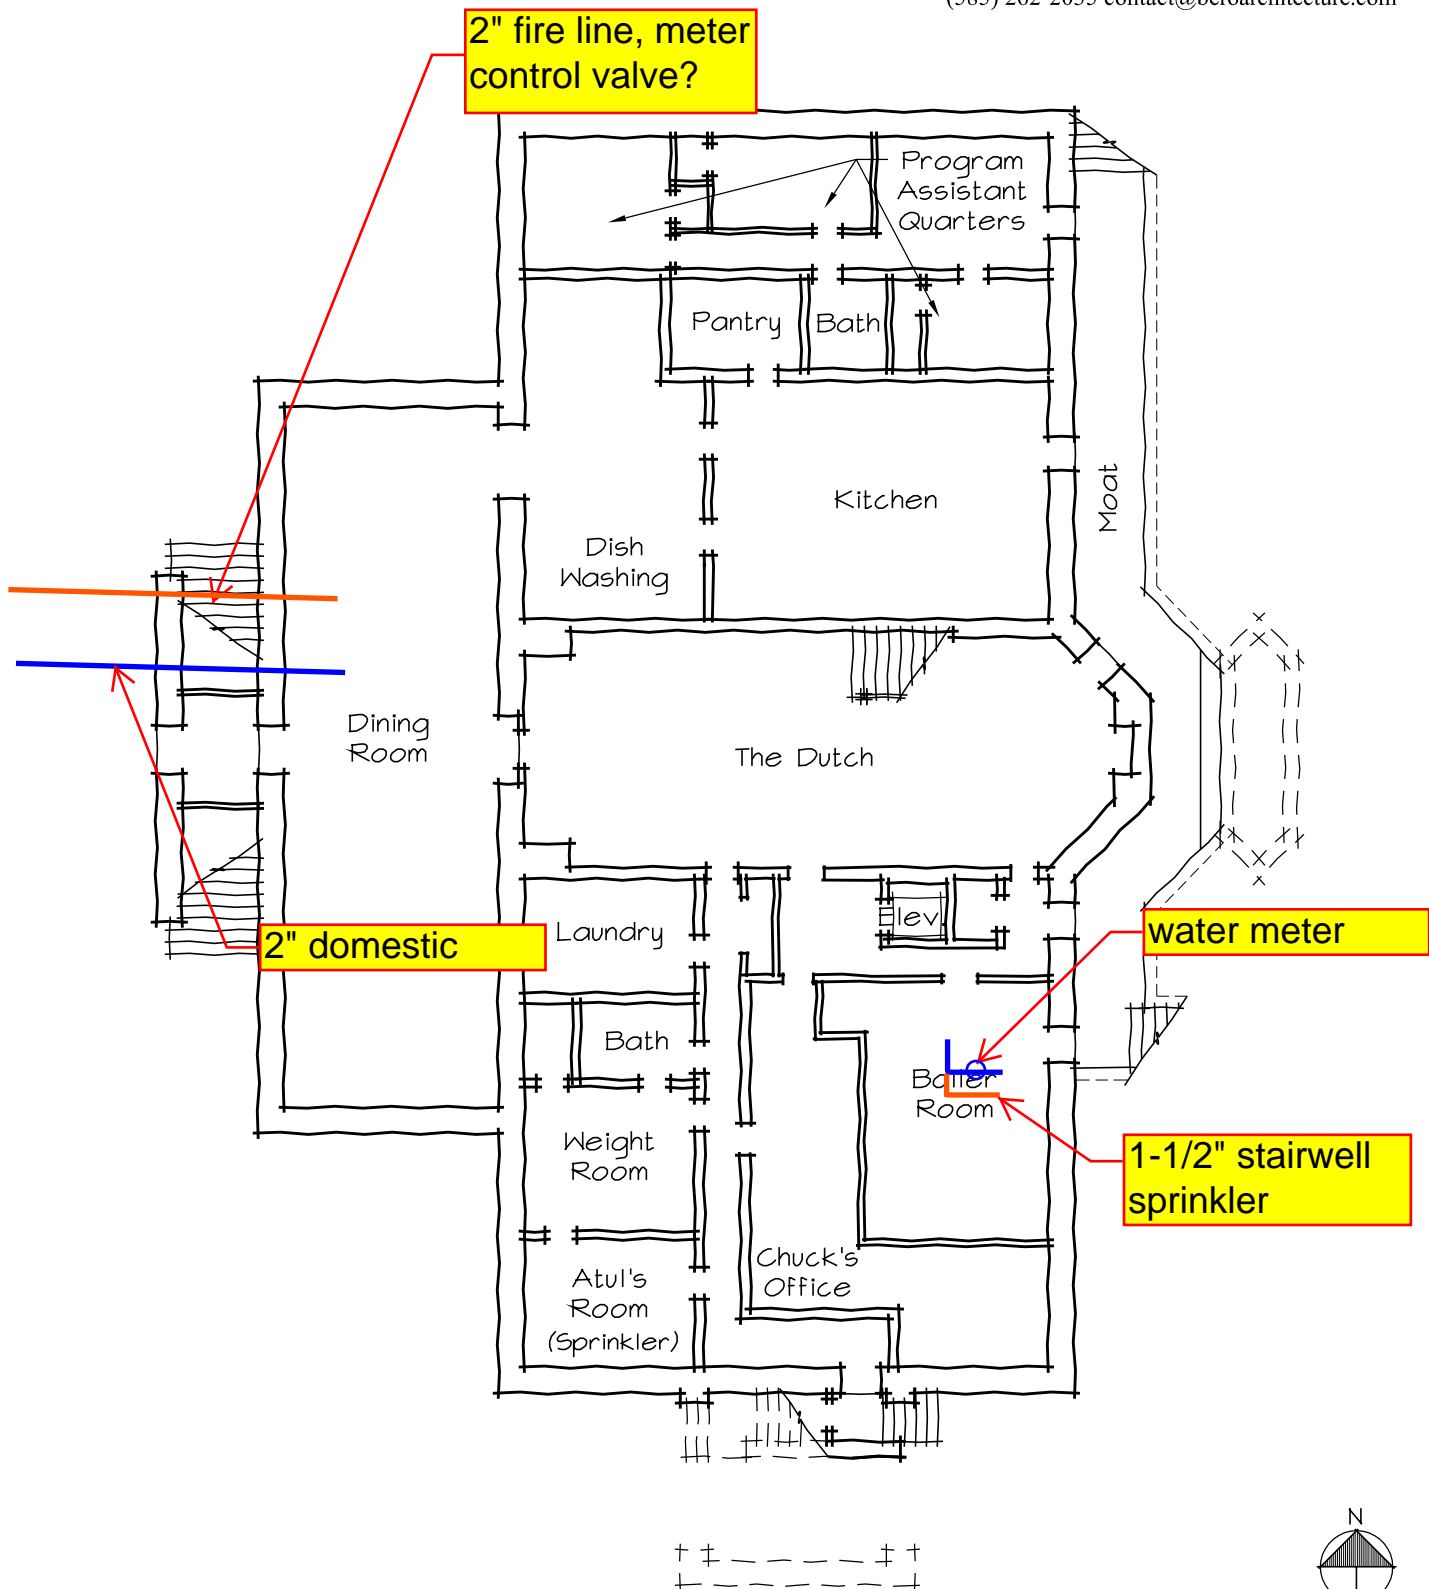

Sketch Plans: Basement Plan

N
Called
North
A-5